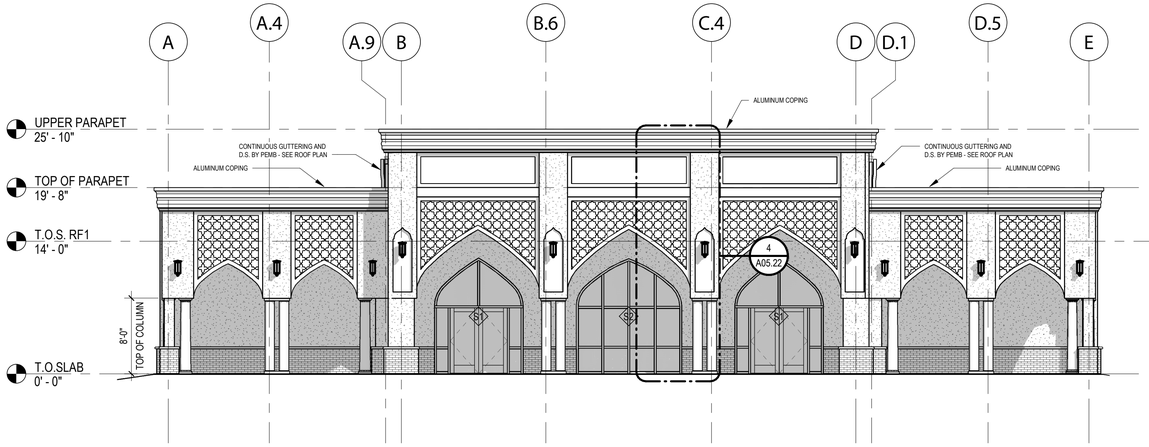

1 A04.00 SOUTH ELEVATION
1/8" = 1'-0"

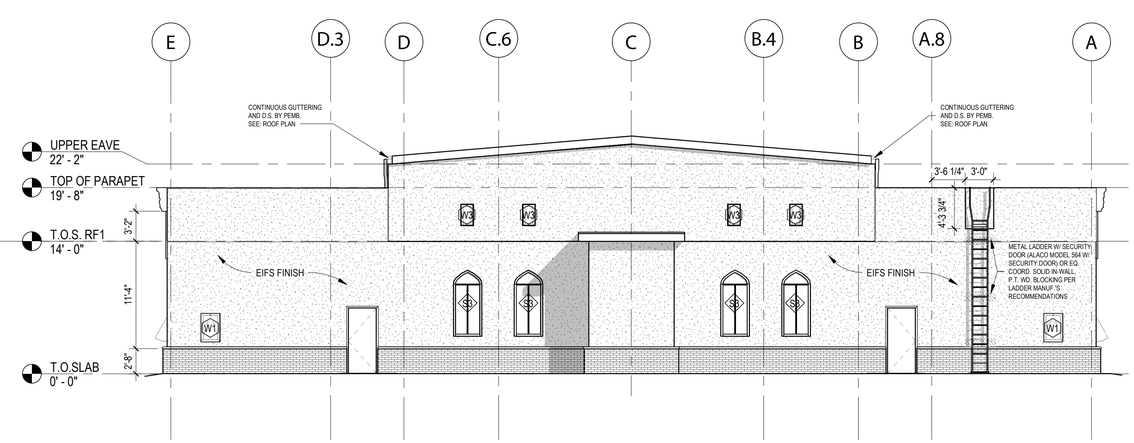

2 A04.00 NORTH ELEVATION
1/8" = 1'-0"

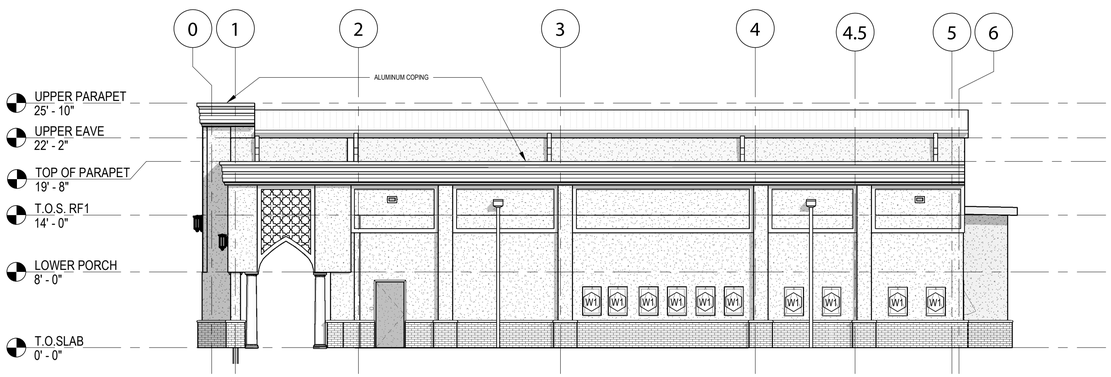

3 A04.00 EAST ELEVATION
1/8" = 1'-0"

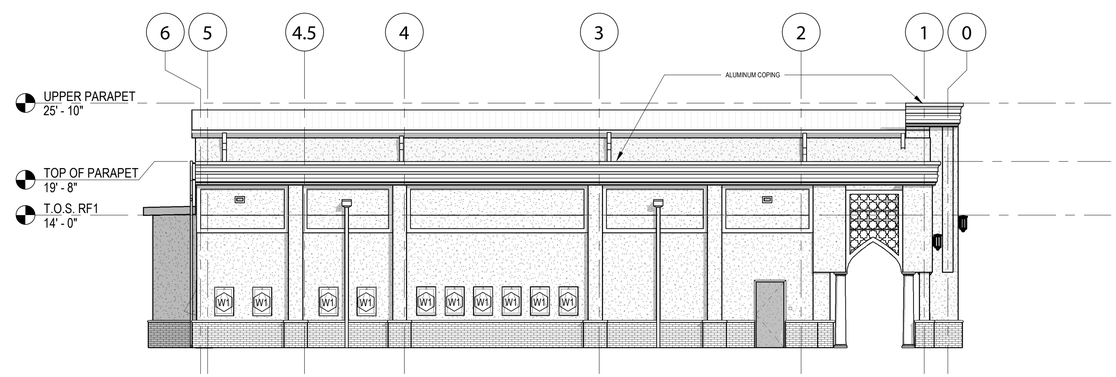

4 A04.00 WEST ELEVATION
1/8" = 1'-0"

SS&L ARCHITECTS
Montgomery | Dothan | Auburn | Huntsville | Pensacola
WWW.SSLARCH.COM | 334.263.6029

Rev.	Description	Date

Job Number
22073

Date
September, 2025

Drawn By
EA, OS, MM

Checked By
MM

Project Title
AUBURN ISLAMIC CENTER
MOSQUE
740 MILL CREEK ROAD
AUBURN, AL 36832

Sheet Title
EXTERIOR ELEVATIONS

Sheet Number
A04.00

95% SUBMITTAL
NOT FOR CONSTRUCTION USE