CITY OF AUBURN LANDSCAPE REQUIREMENTS

GENERAL LANDSCAPING REQUIREMENTS (SECTION 422.01) (SEE SECTION 426.02 FOR MINIMUM PLANT SIZES)	
TOTAL TREE INCHES REQUIRED PER TABLE 4-8:	5.08 x 43 = 218"
60% CANOPY TREE INCHES REQUIRED:	131" / 2 = 66 CANOPY TREES
40% UNDERSTORY INCHES REQUIRED:	87" / 1 = 87 UNDERSTORY TREES
TOTAL SHRUBS REQUIRED: 5.08 x 66 :	335 SHRUBS
STREET BUFFER REQUIREMENTS SECTION (422.02)	15' WIDE BUFFER
MILL CREEK ROAD FRONTAGE:	231'
CANOPY INCHES 2.31 x 4:	9" / 2 = 5 CANOPY TREES
UNDERSTORY INCHES 2.31 x 4:	9" / 1 = 9 UNDERSTORY TREES
SHRUBS 2.31 x 10:	23 SHRUBS
BUFFER REQUIREMENTS:	
40% OF REQUIRED PLANTINGS MUST BE WITHIN THE BUFFERYARD	
CANOPY TREES REQUIRED:	66 x 40% = 26 CANOPY TREES
UNDERSTORY TREES REQUIRED:	87 x 40% = 35 UNDERSTORY TREES
SHRUBS REQUIRED:	335 x 40% = 134 SHRUBS
REMAINING PLANTINGS TO BE PLANTED THROUGHOUT THE SITE.	

LANDSCAPE NOTES:

1.) *SAS = SPACING AS SHOWN
2.) **N/A = NOT APPLICABLE
3.) MOUND CENTER OF PARKING LOT ISLANDS 6" ABOVE ADJACENT TOP OF CURB ELEVATIONS.
4.) LANDSCAPE ARCHITECT TO APPROVE TREE STAKING IN FIELD PRIOR TO INSTALLATION.

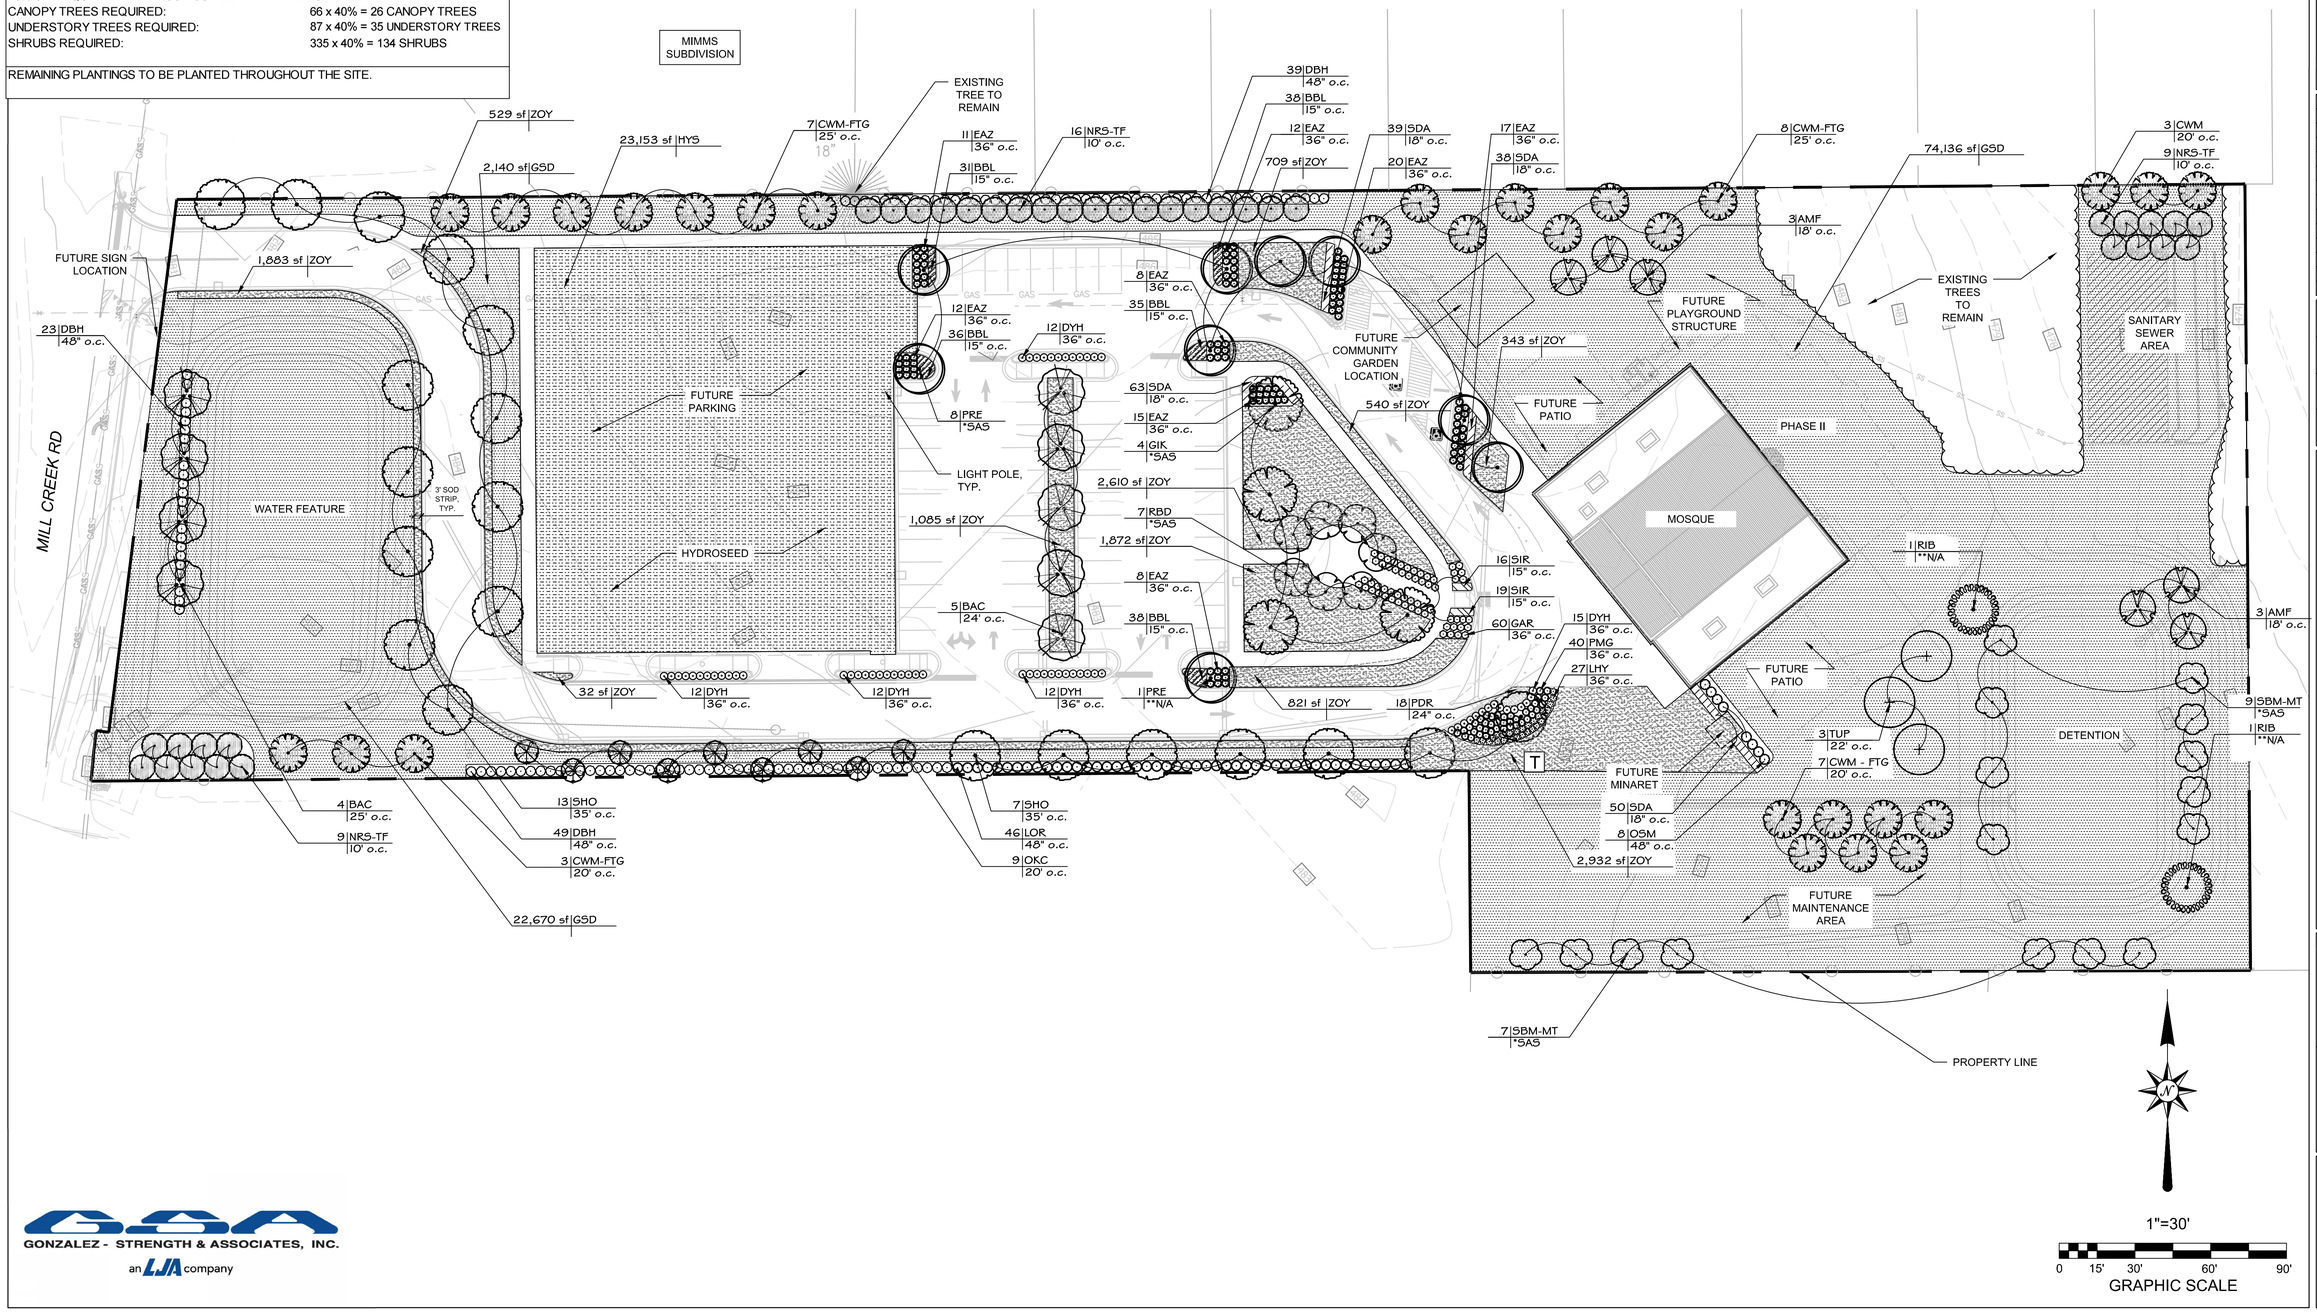

GONZALEZ - STRENGTH & ASSOCIATES, INC.
an LJA company

SS&L ARCHITECTS
Montgomery | Dothan | Auburn | Huntsville | Pensacola
WWW.SSLARCH.COM | 334.263.5162

Rev.	Description	Date

Job Number: 22073
Date: September 2025
Drawn By: AC
Checked By: RG, PLA

Project Title
AUBURN ISLAMIC CENTER MOSQUE
740 MILL CREEK ROAD
AUBURN, AL 36832

Sheet Title
OVERALL LANDSCAPE PLAN

Sheet Number
L01.01

95% SUBMITTAL
NOT FOR CONSTRUCTION USE